GARDEN CITIES

NON PROFIT COMPANY (RF)

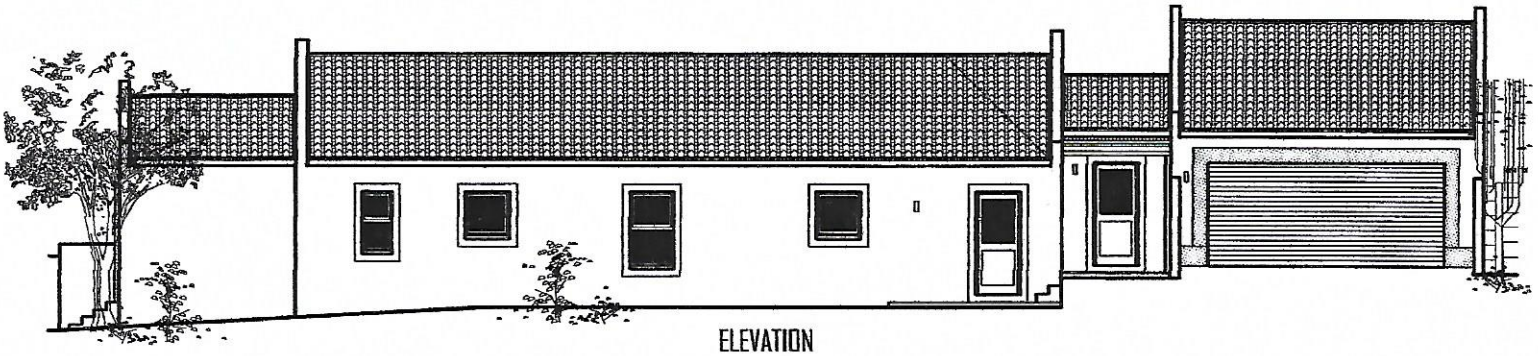

ELEVATION

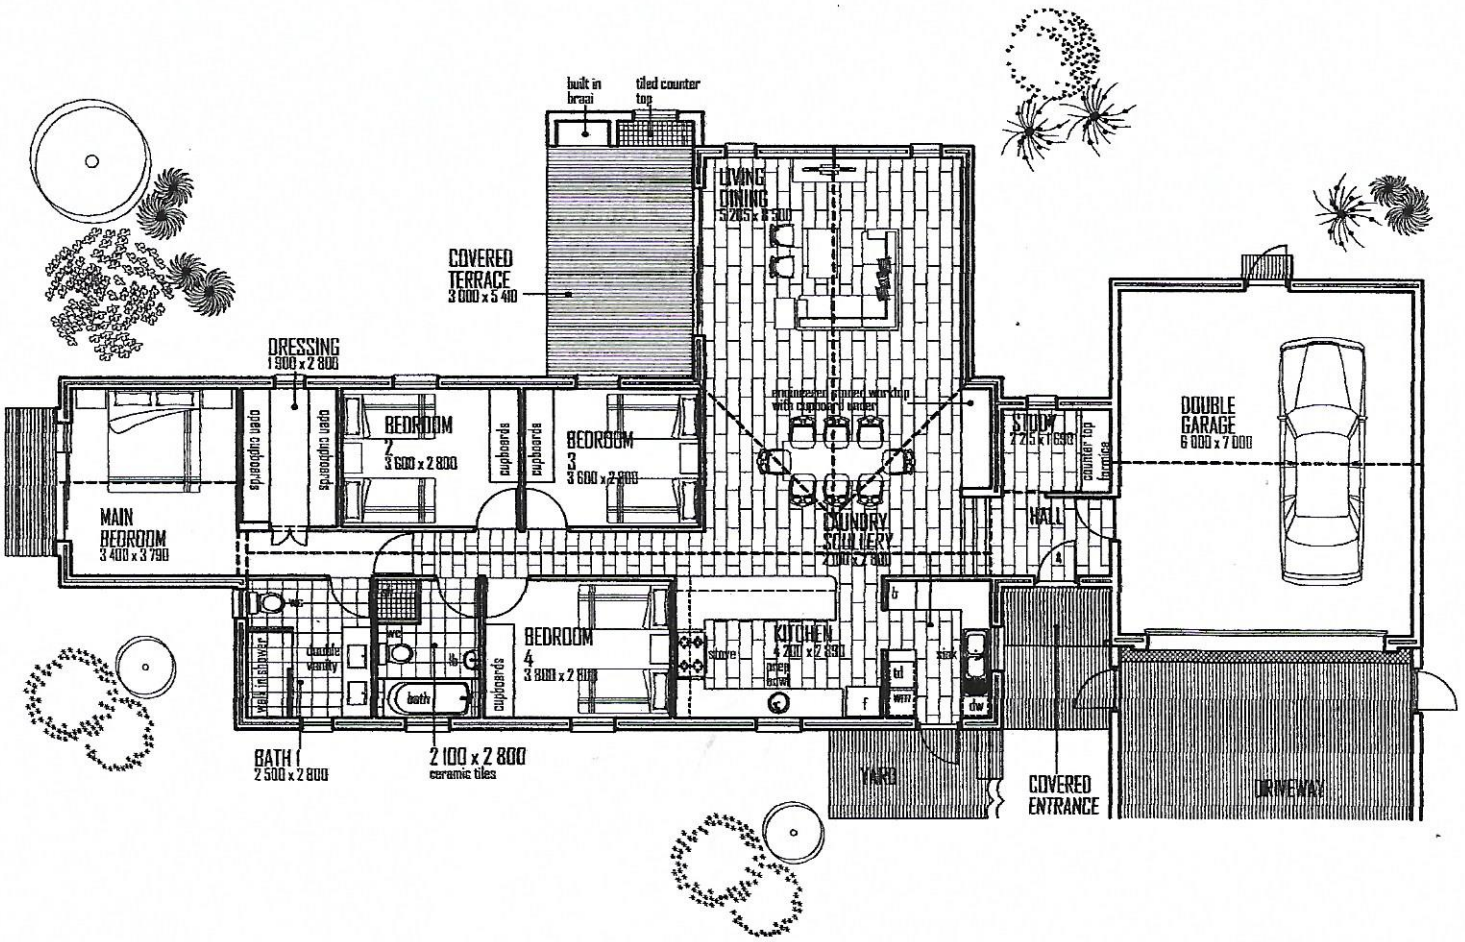

FLOOR PLAN

Pinehurst

ERF	19984
Plot size	616sqm
House size	161.98sqm
Garage siz	44.81sqm
Occ. Date	17-Jun-21
Price	R 3 125 000

REDTUNAFISH
ARCHITECTURAL DESIGNS
REDTUNAFISH@GMAIL.COM 0828871403